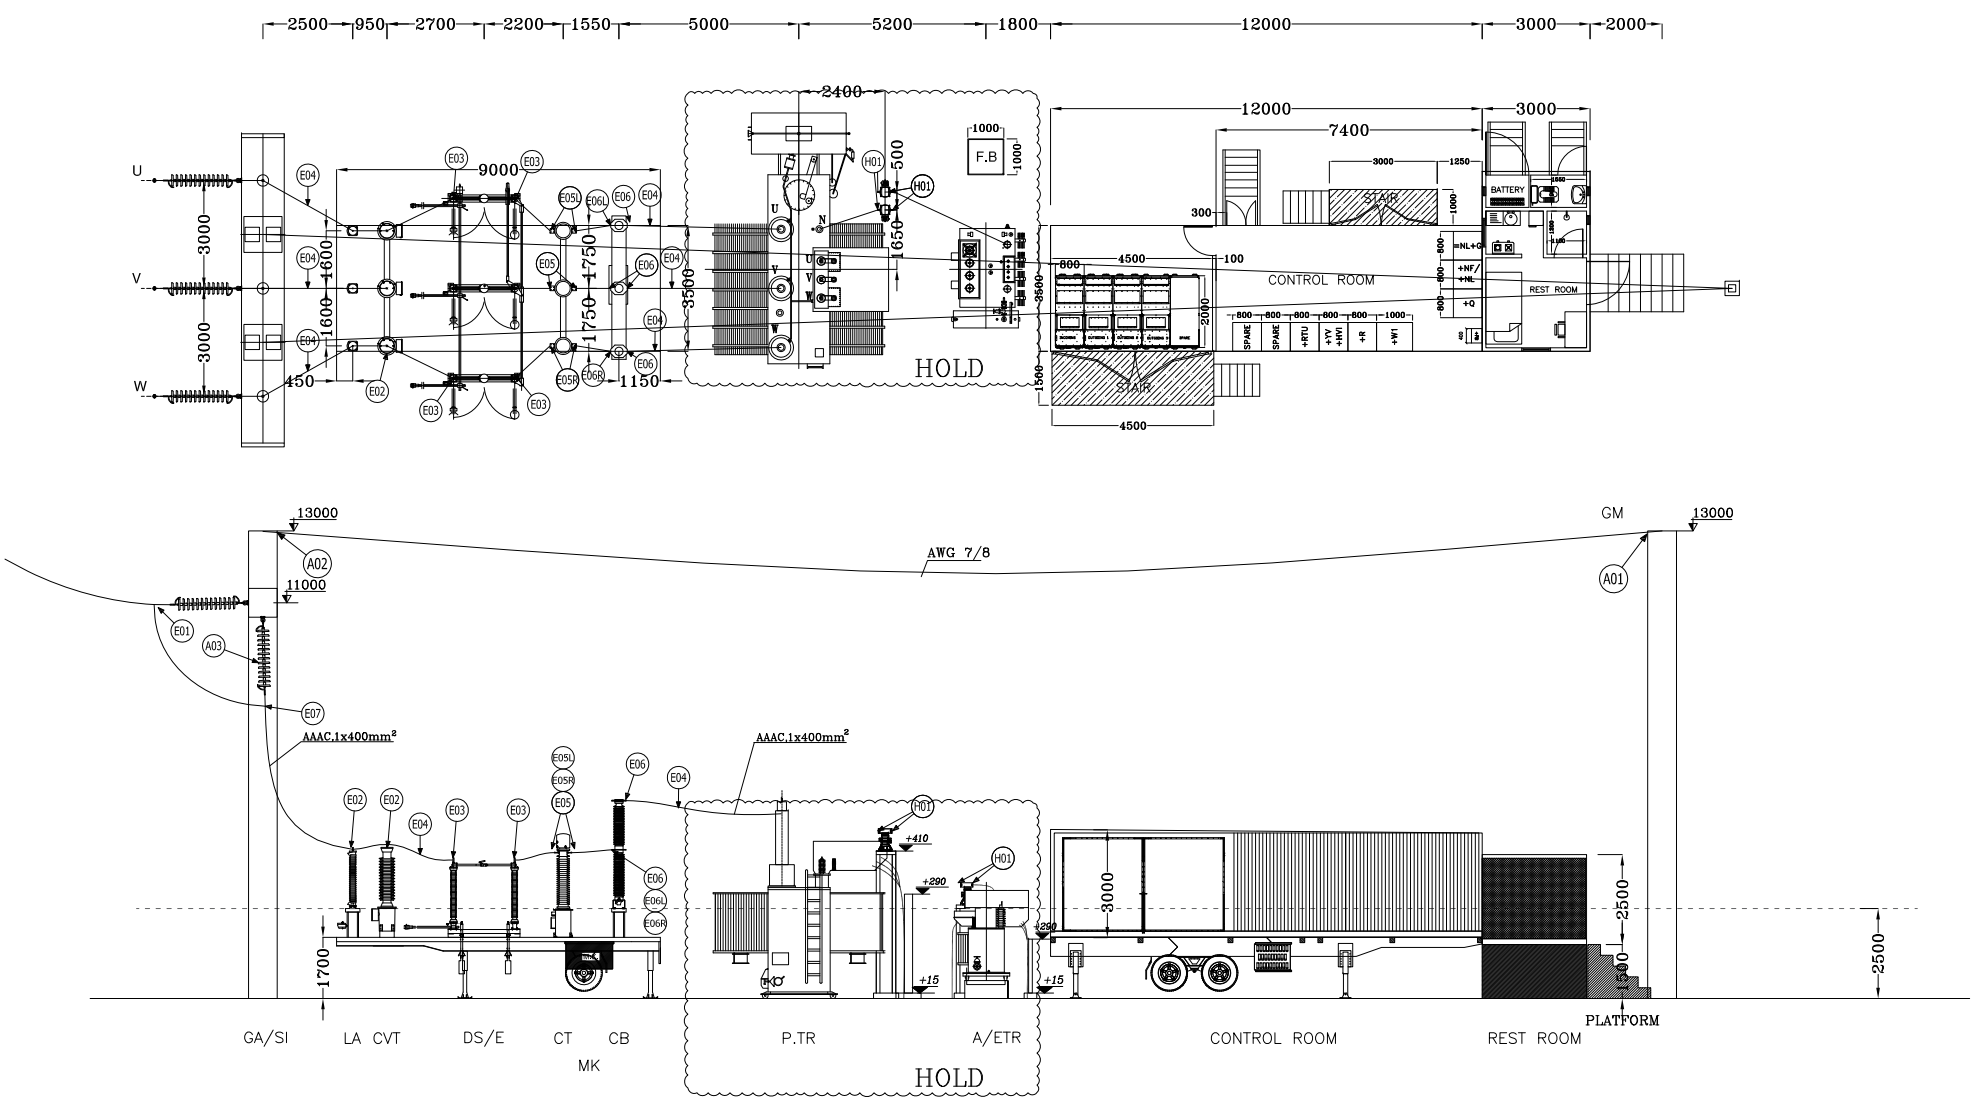

SECTION A–A

	NAME	DATE
DESIGNED:	A.FallahYekta	05.07.25
DRAWN:	Sh.Gholami	05.07.25
CHECKED:	H.Ashofteh	05.07.26
COMPUTER NO:	216	

CLIENT: NAPPCO

CONSULTING ENGINEERS: KAHROBA ELECTRICAL & ENERGY CONSULTING Eng. Co

REV.	VERIFIED BY:	DATE	DESCRIPTION
Z	H.Ashofteh	05.07.28	ORIGINAL ISSUE

Trans Post Pars Co.

TITLE: NAPPCO 132/20 KV TEMPORARY SUBSTATION CLAMP LOCATION&DETAILS SECTION A-A

TPP DWG. NO.: NAP-H-DWG-CY-330-Z

CLIENT DWG. NO.: -

PAGE: 06/05

PROJECT CODE: 586

SCALE: --

--